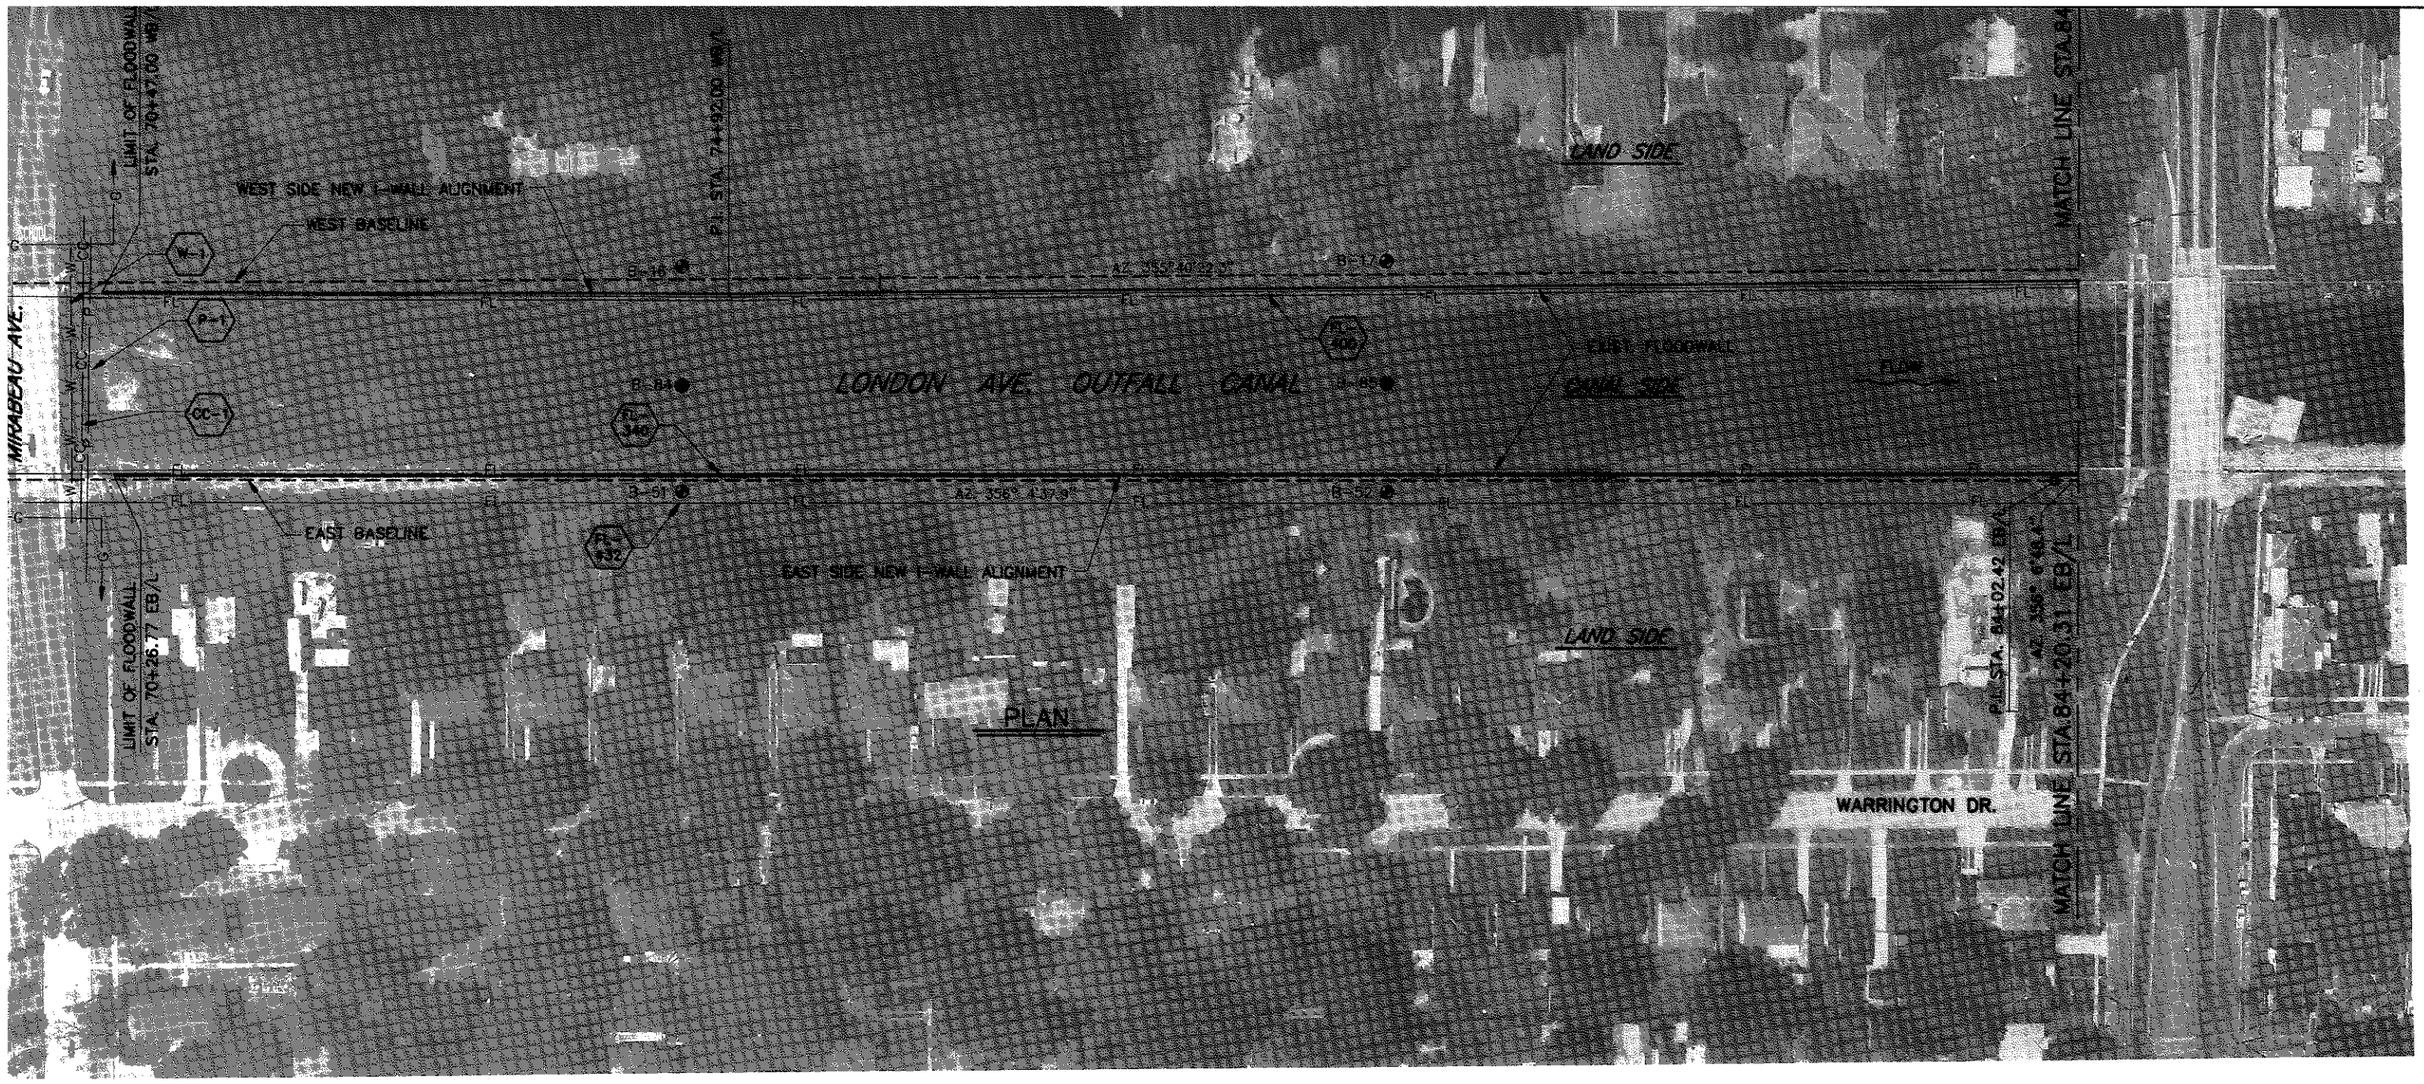

WALL ALIGNMENT B/L OFFSETS

EB/L	WB/L	℄ I-WALL OFFSETS	W/L OFFSETS
70+26.77	———	+2.59'	+1.79'
84+20.31	———	+4.14'	+3.27'
———	70+47.00	+7.02'	+6.15'
———	74+92.00	+10.70'	+9.83'
———	84+50.00	+8.12'	+7.25'

(+) OFFSET CANAL SIDE OF B/L
(−) OFFSET LAND SIDE OF B/L

EXISTING FACILITIES

ITEM (▲)	DESCRIPTION	STA. WEST	STA. EAST	OWNER	DISPOSITION
CC-1	COX CABLE (AERIAL)	70 + 32.94	70 + 01.86	COX CABLE	NA
G-1	6" UTILIZATION PRESSURE LINE	69 + 30.30	68 + 99.33	N.O.P.S.I.	NA
G-2	10" HIGH PRESSURE LINE	69 + 28.90	68 + 98.23	N.O.P.S.I.	NA
W-1	12" WATER MAIN	70 + 24.04	69 + 92.08	S&WB	NA
FL-432	PRIMARY 25 CYCLE POWER CABLE	———	70 + 00.00 TO 84 + 71.00	S&WB	NA (■)
FL-340	PRIMARY 25 CYCLE POWER CABLE	———	70 + 20.27 TO 84 + 40.35	S&WB	RBGC
FL-400	PRIMARY 25 CYCLE POWER CABLE	70 + 37.50 TO 84 + 64.22	———	S&WB	RBGC
P-1	AERIAL POWER LINE	70 + 32.94	70 + 01.86	N.O.P.S.I.	(*)

(*) TO BE DE-ENERGIZED BY N.O.P.S.I.
(▲) EXISTING FACILITIES SHOWN IN HEXAGON (⬡) TO BE LOCATED BY THE GOVERNMENT CONTRACTOR PRIOR TO SETTING THE TEMPORARY FENCE POSTS.
(■) TO BE LOCATED BY THE GOVERNMENT CONTRACTOR PRIOR TO SETTING THE TEMPORARY FENCE POSTS.

MIRABEAU AVE. MAY BE USED FOR ACCESS

NOTE:
- THE GOVERNMENT CONTRACTOR IS NOT TO DISTURB ANY UTILITIES IN THE VICINITY OF THIS PROJECT MARKED BY "NA" IN THE DISPOSITION COLUMN IN THE EXISTING FACILITIES TABLE.
- LIMIT OF FLOODWALL REPRESENTS ℄ OF JOINT BETWEEN NEW I-WALL SECTION AND THE CONNECTION TO THE EXISTING I-WALL.

SCALE: 1" = 50'

50' 0 50' 100' 150' 200'

NOTES:
1. FOR GENERAL NOTES, SEE DWG. 2.
2. FOR PROFILES, SEE DWGS. 12 THRU 14
3. FOR LOCATIONS OF EXISTING TO NEW I-WALL CONNECTIONS, SEE DWG. 20
4. FOR ELECTRIC FEEDER RELOCATION, SEE DWGS. 46-50
5. FOR BORING LOGS, SEE DWGS. 54-59

VALUE ENGINEERING INCENTIVE CLAUSES — YOUR KEY TO HIGHER PROFITS

Safety is a Part of Your Contract

C·A·D

BKI-08745

SYMBOL	DESCRIPTION	DATE	APPROVED
	REVISIONS		

U. S. ARMY ENGINEER DISTRICT, NEW ORLEANS
CORPS OF ENGINEERS
NEW ORLEANS, LOUISIANA

BURK – KLEINPETER, INC.
ENGINEERS, ARCHITECTS, PLANNERS, ENVIRONMENTAL SCIENTISTS
NEW ORLEANS, LOUISIANA

GOTECH, INC.
CONSULTING ENGINEERS
BATON ROUGE, LOUISIANA

LAKE PONTCHARTRAIN, LA. AND VICINITY
HIGH LEVEL PLAN
LONDON AVE. OUTFALL CANAL, PARALLEL PROTECTION
MIRABEAU AVE. TO ROBERT E. LEE BLVD., WEST BANK
MIRABEAU AVE. TO LEON C. SIMON BLVD., EAST BANK
ORLEANS PARISH, LOUISIANA

PLAN

DESIGNED BY: R.CHOPIN DRAWN BY: BINH LE CHECKED BY: S.I.SHAH	DATE: 11/93	PLOT SCALE: 600	PLOT DATE: 11/23/93
SUBMITTED BY: DESIGN ENGINEER	CADD FILE: 4029504.DGN SOLICITATION NO.		FILE NO. H-4-40295 DWG. 4 OF

BKI-08748

ROBERT E. LEE BLVD. AND LEON C. SIMON BLVD. MAY BE USED FOR ACCESS.

IGNMENT B/L OFFSETS

/L	℄ I-WALL OFFSETS	W/L OFFSETS
——	+11.24'	+10.37'
——	+11.67'	+10.80'
——	+5.50'	+4.63'
——	+4.50'	+3.63'
0.00	+4.12'	+3.25'
2.82	+4.03'	+3.16'

SIDE OF B/L
IDE OF B/L

EXISTING FACILITIES

ITEM(▲)	DESCRIPTION	STA. WEST	STA. EAST	OWNER	DISPOSITION
PB-2	PEDESTRIAN BRIDGE	119 + 72.58	119 + 55.27	DEPT. OF STREETS CITY OF N.O.	RMBGC
W-3	12" WATER MAIN	120 + 35.46	120 + 22.10	S&WB	NA
CS-3	CONCRETE STEPS	119 + 72.58	——	DEPT. OF STREETS CITY OF N.O.	RMBGC
CS-4	CONCRETE STEPS	——	119 + 55.27	DEPT. OF STREETS CITY OF N.O.	RMBGC
P-6	AERIAL POWER LINE	121 + 01.75	120 + 70.80	N.O.P.S.I.	(*)

NOTE: FOR NOTES AND LEGEND, SEE DWG. 1
(▲) EXISTING FACILITIES SHOWN IN HEXAGON (⬡)
(*) TO BE DE-ENERGIZED BY N.O.P.S.I.

NOTE:
- THE GOVERNMENT CONTRACTOR IS NOT TO DISTURB ANY UTILITIES IN THE VICINITY OF THIS PROJECT MARKED BY "NA" IN THE DISPOSITION COLUMN IN THE EXISTING FACILITIES TABLE.
- LIMIT OF FLOODWALL REPRESENTS ℄ OF JOINT BETWEEN NEW I-WALL SECTION AND THE CONNECTION TO THE EXISTING I-WALL.

SCALE: 1" = 50'

50' 0 50' 100' 150' 200'

Safety is a Part of Your Contract

C•A•D

SYMBOL	DESCRIPTION	DATE	APPROVED
	REVISIONS		

U. S. ARMY ENGINEER DISTRICT, NEW ORLEANS
CORPS OF ENGINEERS
NEW ORLEANS, LOUISIANA

BURK – KLEINPETER, INC.
ENGINEERS, ARCHITECTS, PLANNERS, ENVIRONMENTAL SCIENTISTS
NEW ORLEANS, LOUISIANA

GOTECH, INC.
CONSULTING ENGINEERS
BATON ROUGE, LOUISIANA

LAKE PONTCHARTRAIN, LA. AND VICINITY
HIGH LEVEL PLAN
LONDON AVE. OUTFALL CANAL, PARALLEL PROTECTION
MIRABEAU AVE. TO ROBERT E. LEE BLVD., WEST BANK
MIRABEAU AVE. TO LEON C. SIMON BLVD., EAST BANK
ORLEANS PARISH, LOUISIANA

PLAN

DESIGNED BY: R.CHOPIN	DATE: 11/93	PLOT SCALE: 600	PLOT DATE: 11/23/93
DRAWN BY: BINH LE			
CHECKED BY: S.I.SHAH	CADD FILE: 4029507.DGN		FILE NO. H-4-40295
SUBMITTED BY:	SOLICITATION NO.		DWG. 7 OF

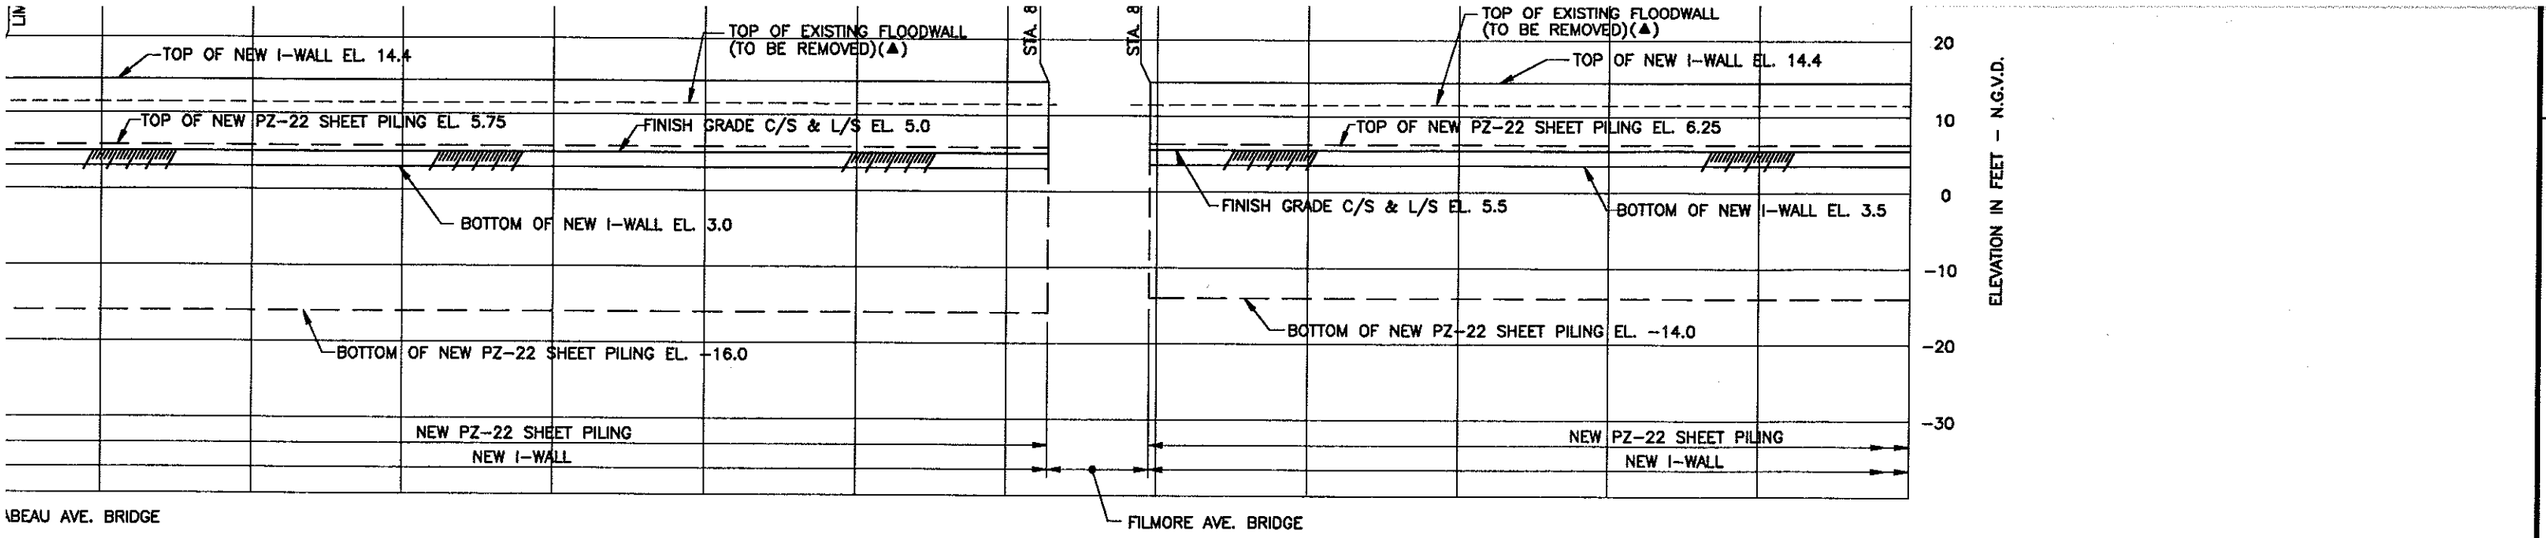

WEST PROFILE (CANAL SIDE ELEVATION)

SCALE: HOR. 1" = 100'
VERT. 1" = 10'

STATIONING ALONG EAST BASE LINE

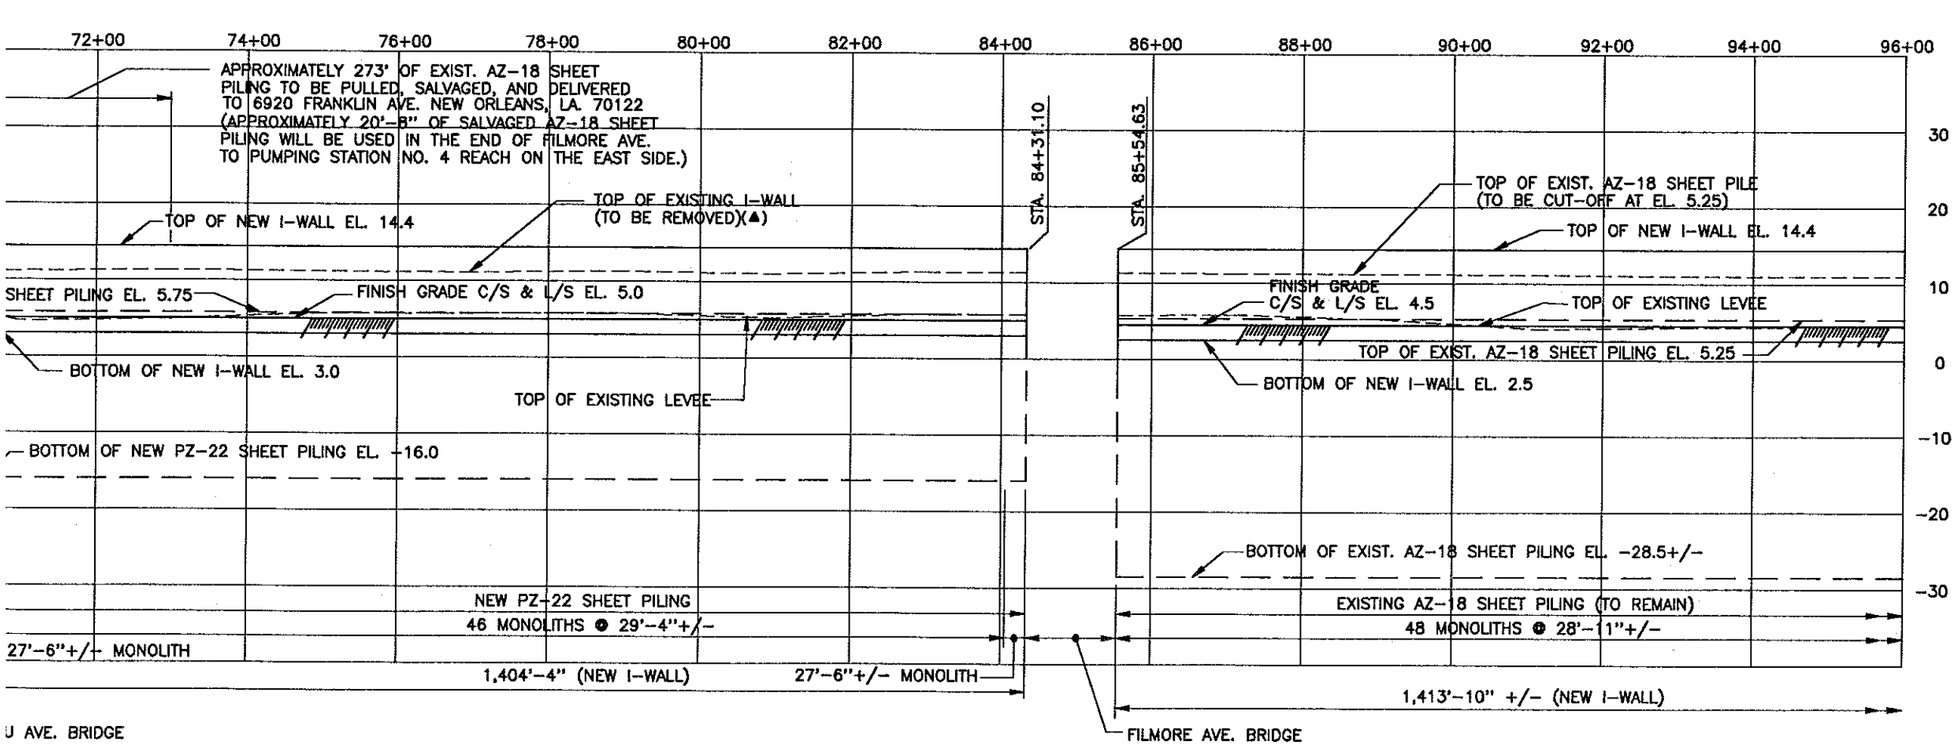

EAST PROFILE (LAND SIDE ELEVATION)

SCALE: HOR. 1" = 100'
VERT. 1" = 10'

NOTES:
FOR TYPICAL SECTIONS, SEE DWGS. 15-17.
(▲) FOR LIMITS OF REMOVAL, SEE TYPICAL SECTONS DWGS. 15-17.

SCALE: 1" = 100'
100' 0 100' 200' 300' 400'

SCALE: 1" = 10'
10' 0 10' 20' 30' 40'

SYMBOL	DESCRIPTION	DATE	APPROVED

REVISIONS

U. S. ARMY ENGINEER DISTRICT, NEW ORLEANS
CORPS OF ENGINEERS
NEW ORLEANS, LOUISIANA

BURK - KLEINPETER, INC.
ENGINEERS, ARCHITECTS, PLANNERS, ENVIRONMENTAL SCIENTISTS
NEW ORLEANS, LOUISIANA

GOTECH, INC.
CONSULTING ENGINEERS
BATON ROUGE, LOUISIANA

LAKE PONTCHARTRAIN, LA. AND VICINITY
HIGH LEVEL PLAN
LONDON AVE. OUTFALL CANAL, PARALLEL PROTECTION
MIRABEAU AVE. TO ROBERT E. LEE BLVD., WEST BANK
MIRABEAU AVE. TO LEON C. SIMON BLVD., EAST BANK
ORLEANS PARISH, LOUISIANA

PROFILE

BKI-08753

C·A·D

DESIGNED BY: S.I.S./B.D. DRAWN BY: B.V.L./M.W.B. CHECKED BY: R.A.C./G.L.M.	DATE: 11/93	PLOT SCALE: 1200	PLOT DATE: 11/17/93
SUBMITTED BY: DESIGN ENGINEER	CADD FILE: 4029512.DGN	SOLICITATION NO.	FILE NO. H-4-40295
			DWG. 12 OF

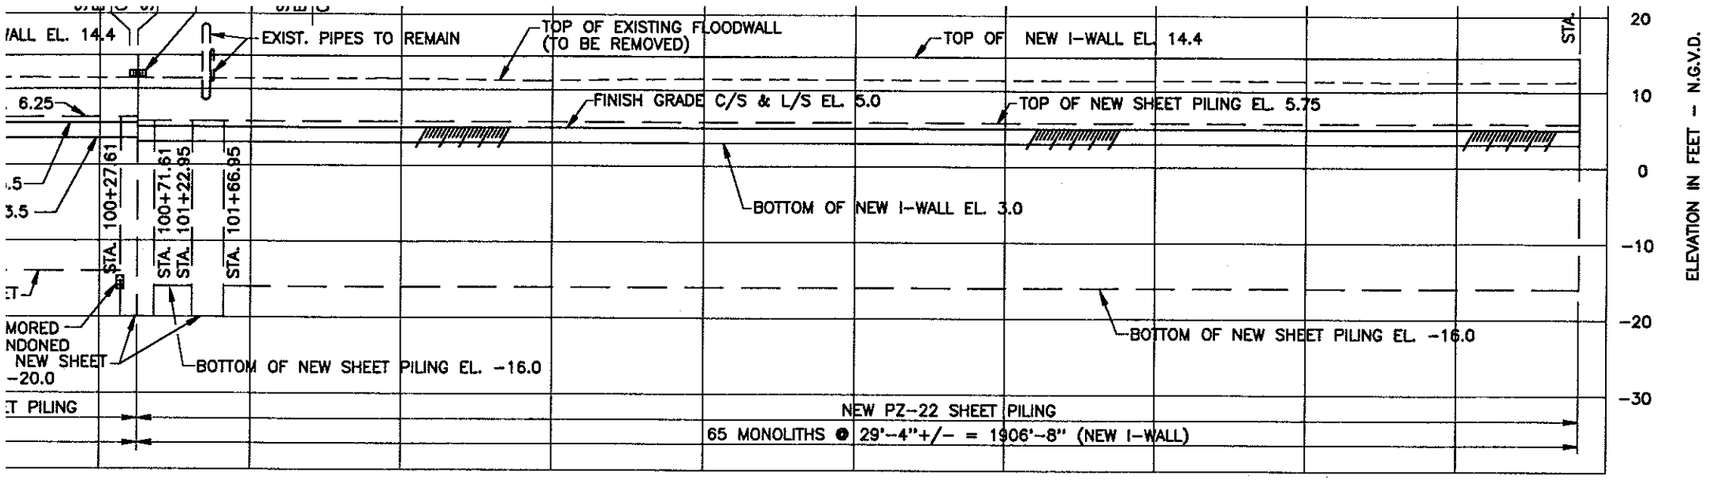

WEST PROFILE (CANAL SIDE ELEVATION)

SCALE: HOR. 1" = 100'
VERT. 1" = 10'

(▲) FOR LIMITS OF REMOVAL, SEE TYPICAL SECTIONS DWGS. 15-17.

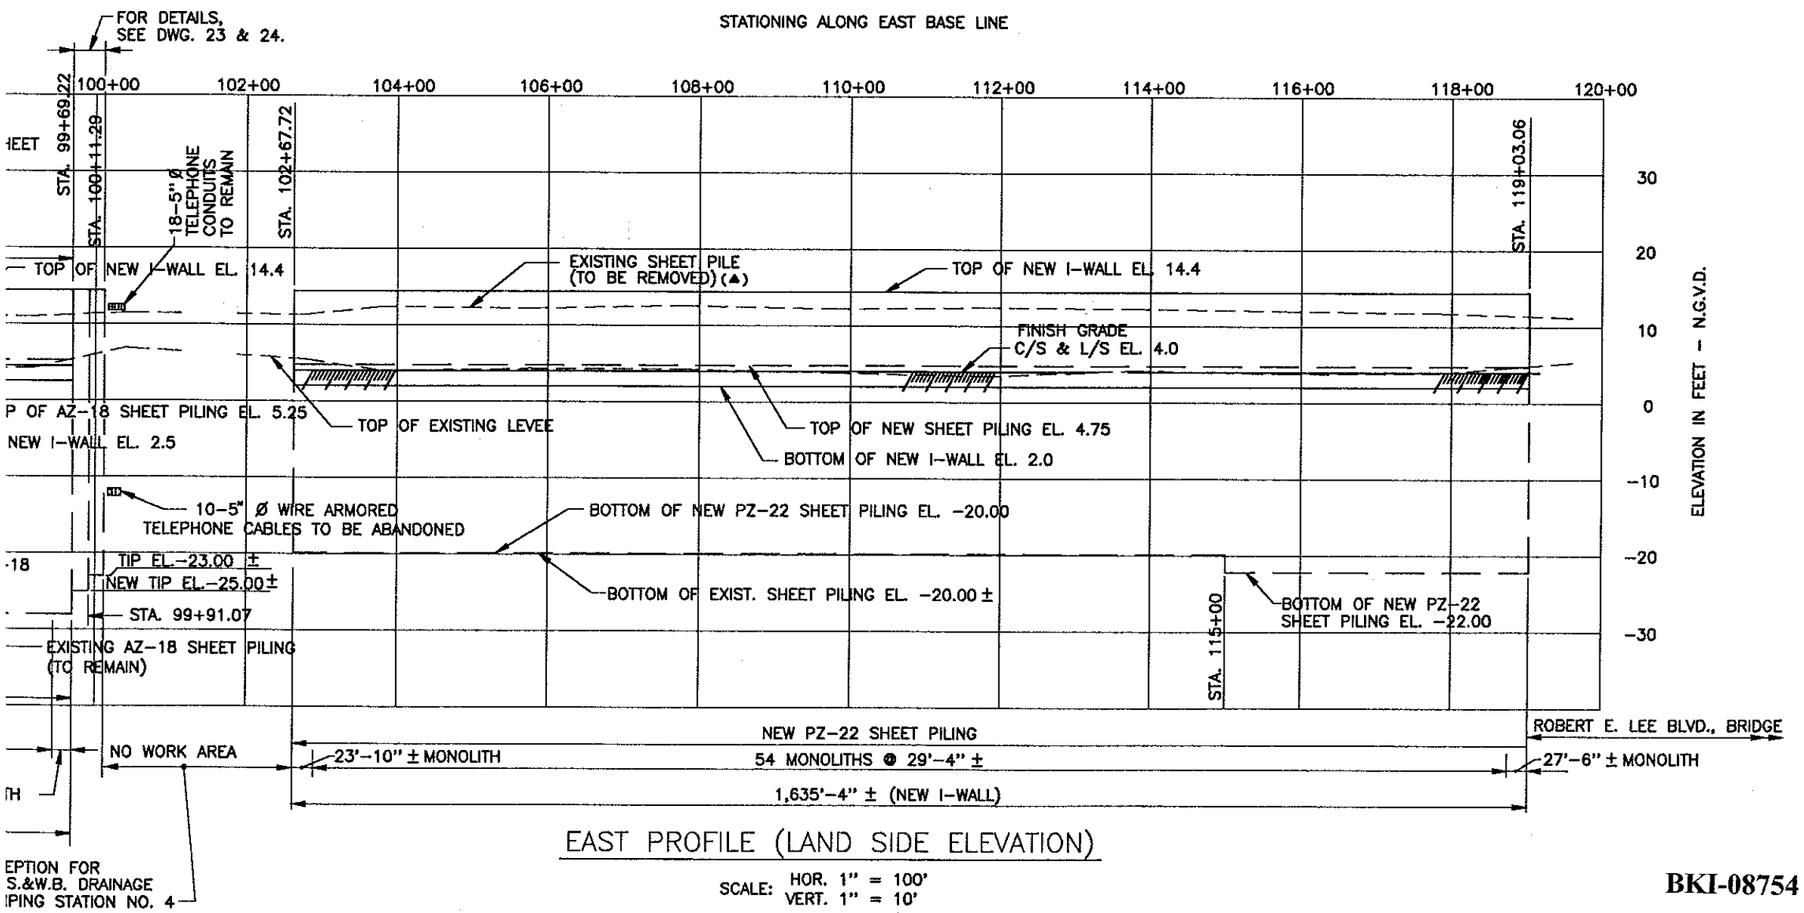

EAST PROFILE (LAND SIDE ELEVATION)

SCALE: HOR. 1" = 100'
VERT. 1" = 10'

SCALE: 1" = 100'

100' 0 100' 200' 300' 400'

SCALE: 1" = 10'

10' 0 10' 20' 30' 40'

SYMBOL	DESCRIPTION	DATE	APPROVED
	REVISIONS		

U. S. ARMY ENGINEER DISTRICT, NEW ORLEANS
CORPS OF ENGINEERS
NEW ORLEANS, LOUISIANA

BURK - KLEINPETER, INC.
ENGINEERS, ARCHITECTS, PLANNERS, ENVIRONMENTAL SCIENTISTS
NEW ORLEANS, LOUISIANA

GOTECH, INC.
CONSULTING ENGINEERS
BATON ROUGE, LOUISIANA

LAKE PONTCHARTRAIN, LA. AND VICINITY
HIGH LEVEL PLAN
LONDON AVE. OUTFALL CANAL, PARALLEL PROTECTION
MIRABEAU AVE. TO ROBERT E. LEE BLVD., WEST BANK
MIRABEAU AVE. TO LEON C. SIMON BLVD., EAST BANK
ORLEANS PARISH, LOUISIANA

PROFILE

BKI-08754

C·A·D

DESIGNED BY: S.I.S./B.D.	DATE: 11/93	PLOT SCALE: 1200	PLOT DATE: 11/17/93
DRAWN BY: B.V.L./M.W.B.			
CHECKED BY: R.A.C./G.L.M.	CADD FILE: 4029513.DGN		FILE NO. H-4-40295
SUBMITTED BY:	SOLICITATION NO.		DWG. 13 OF
DESIGN ENGINEER			